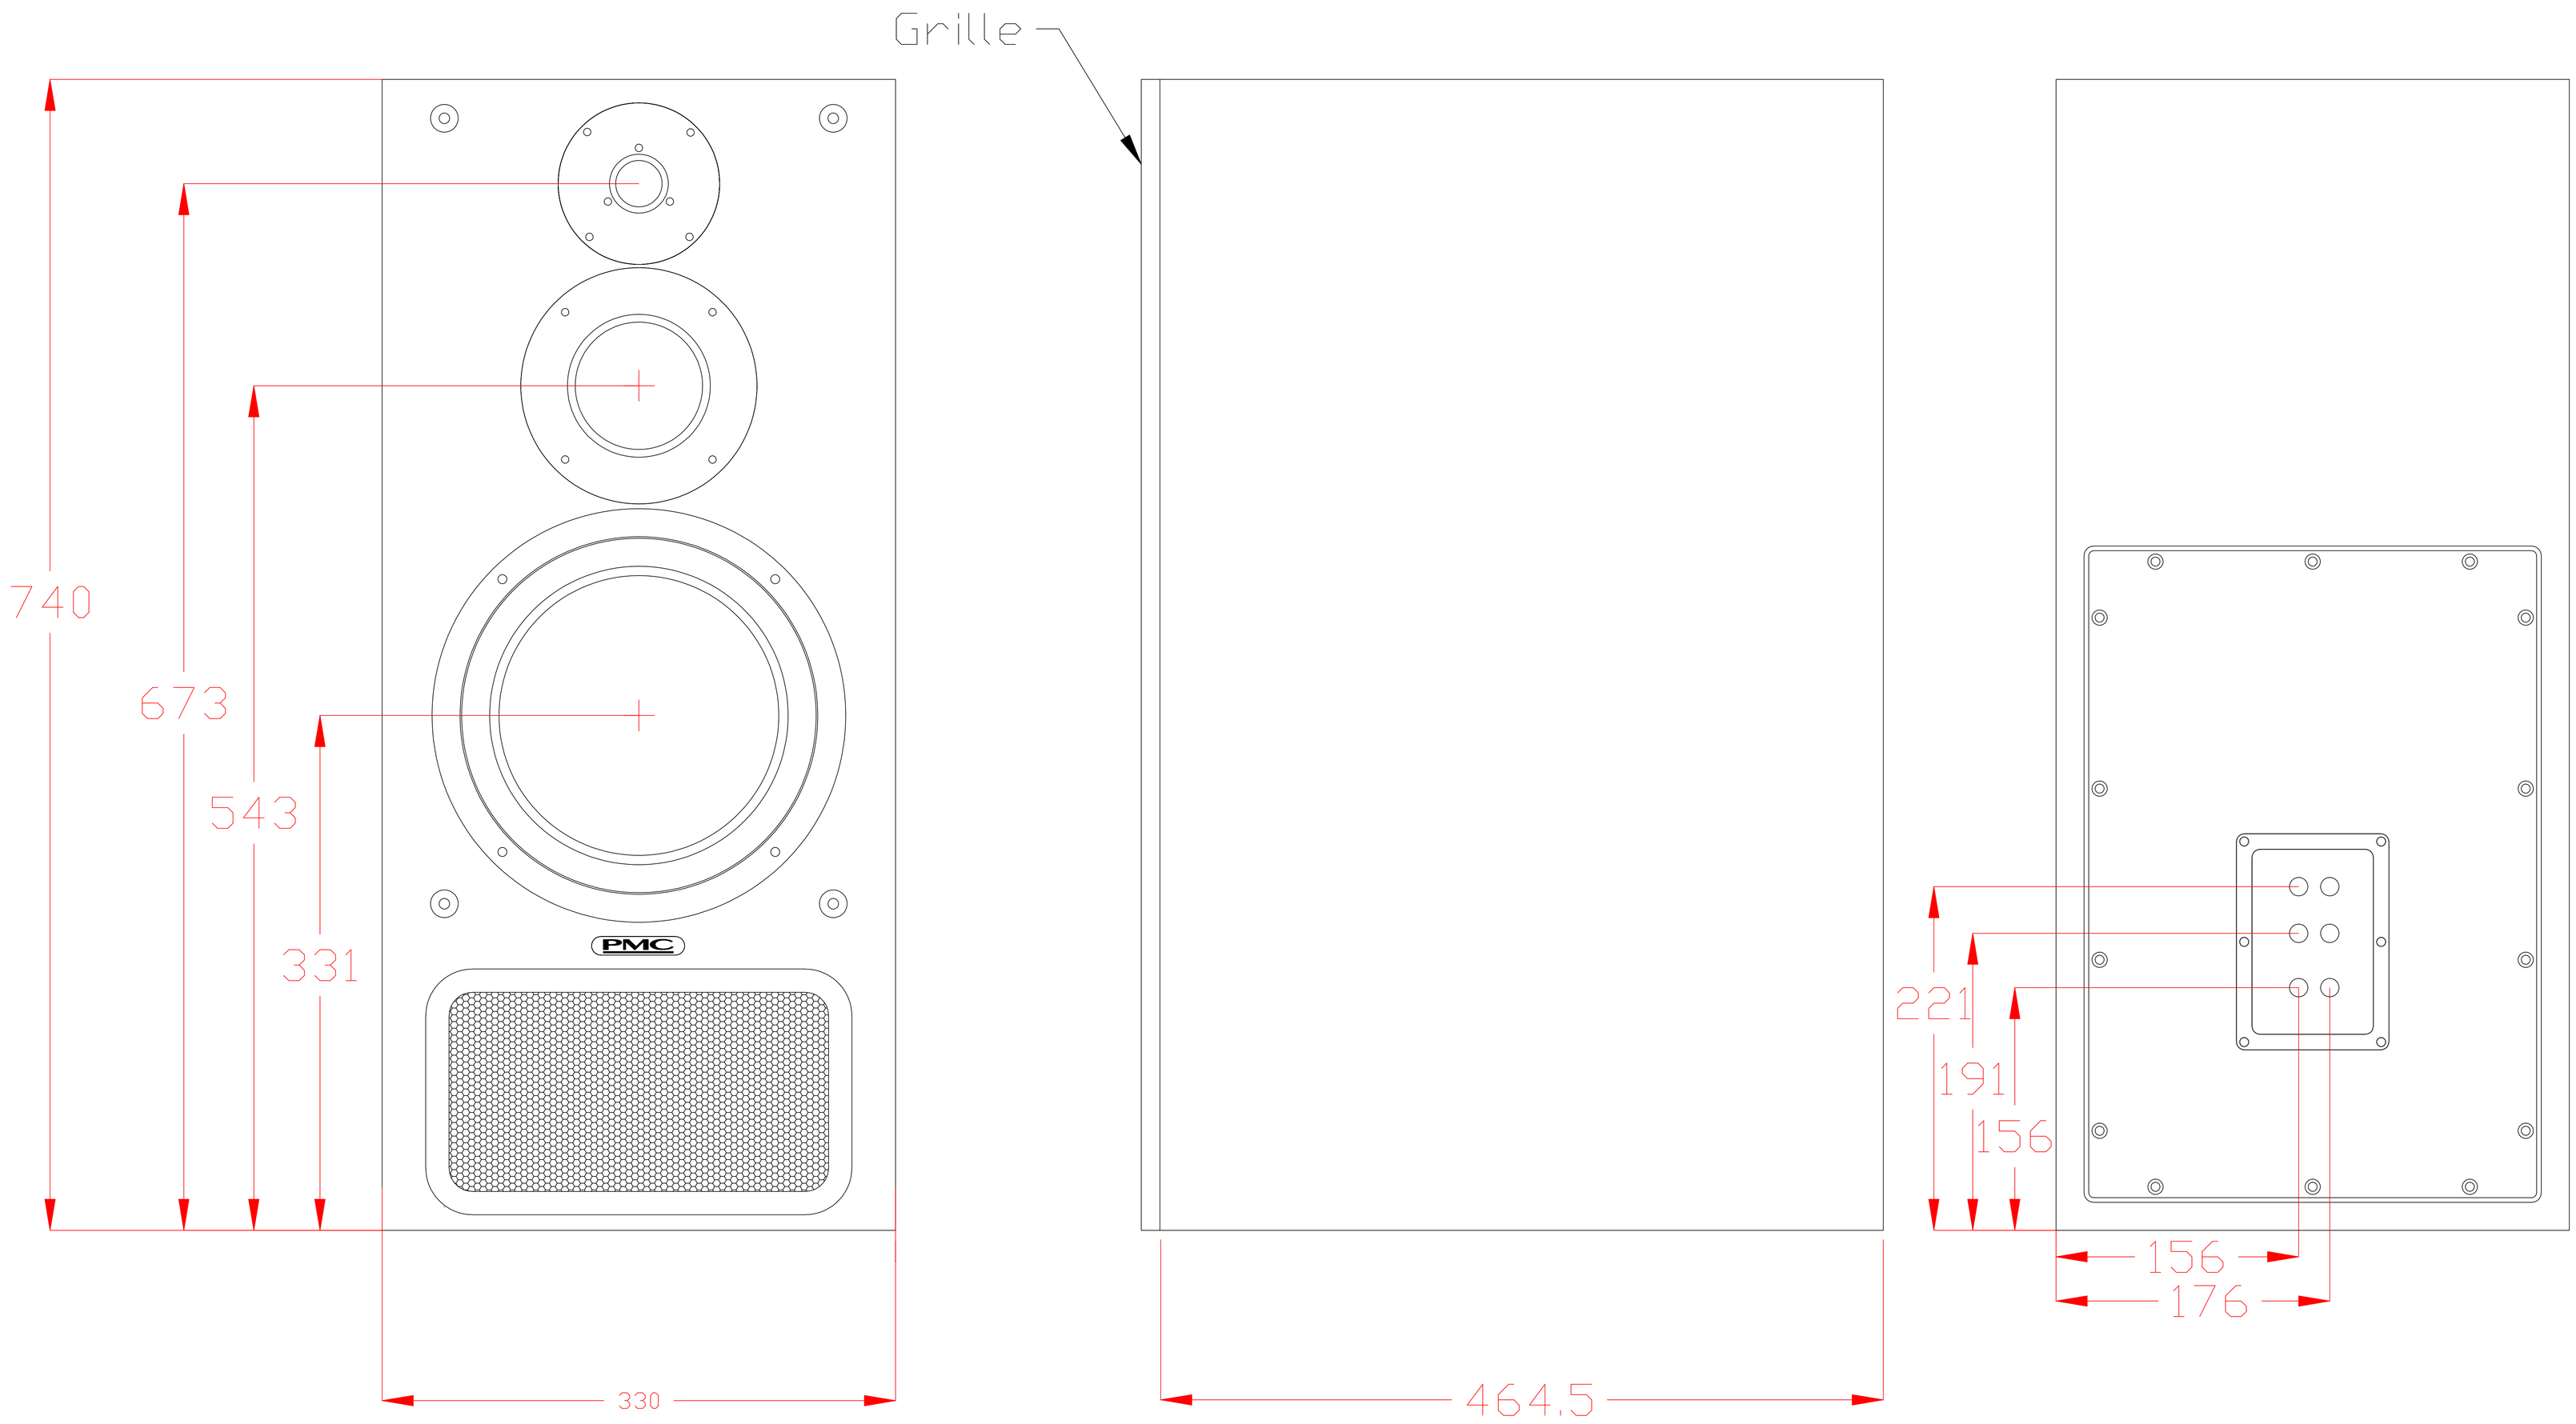

ALL DIMENSIONS IN MILLIMETERS

THE PROFESSIONAL MONITOR COMPANY
43-45 CRAWLEY GREEN ROAD
LUTON BEDFORDSHIRE LU2 OAA
Tel: 0870 4441044 Fax: 0870 4441045

	DATE	INIT
ORIGINAL	23/08/95	PRT
APPROVED		
ISSUE 1	30/10/06	OAT
ISSUE 2		
ISSUE 3		

PROJECT: IB1

TITLE: IB1 VIEW DIMS

DRAWING NO. IB1N1

SHEET /